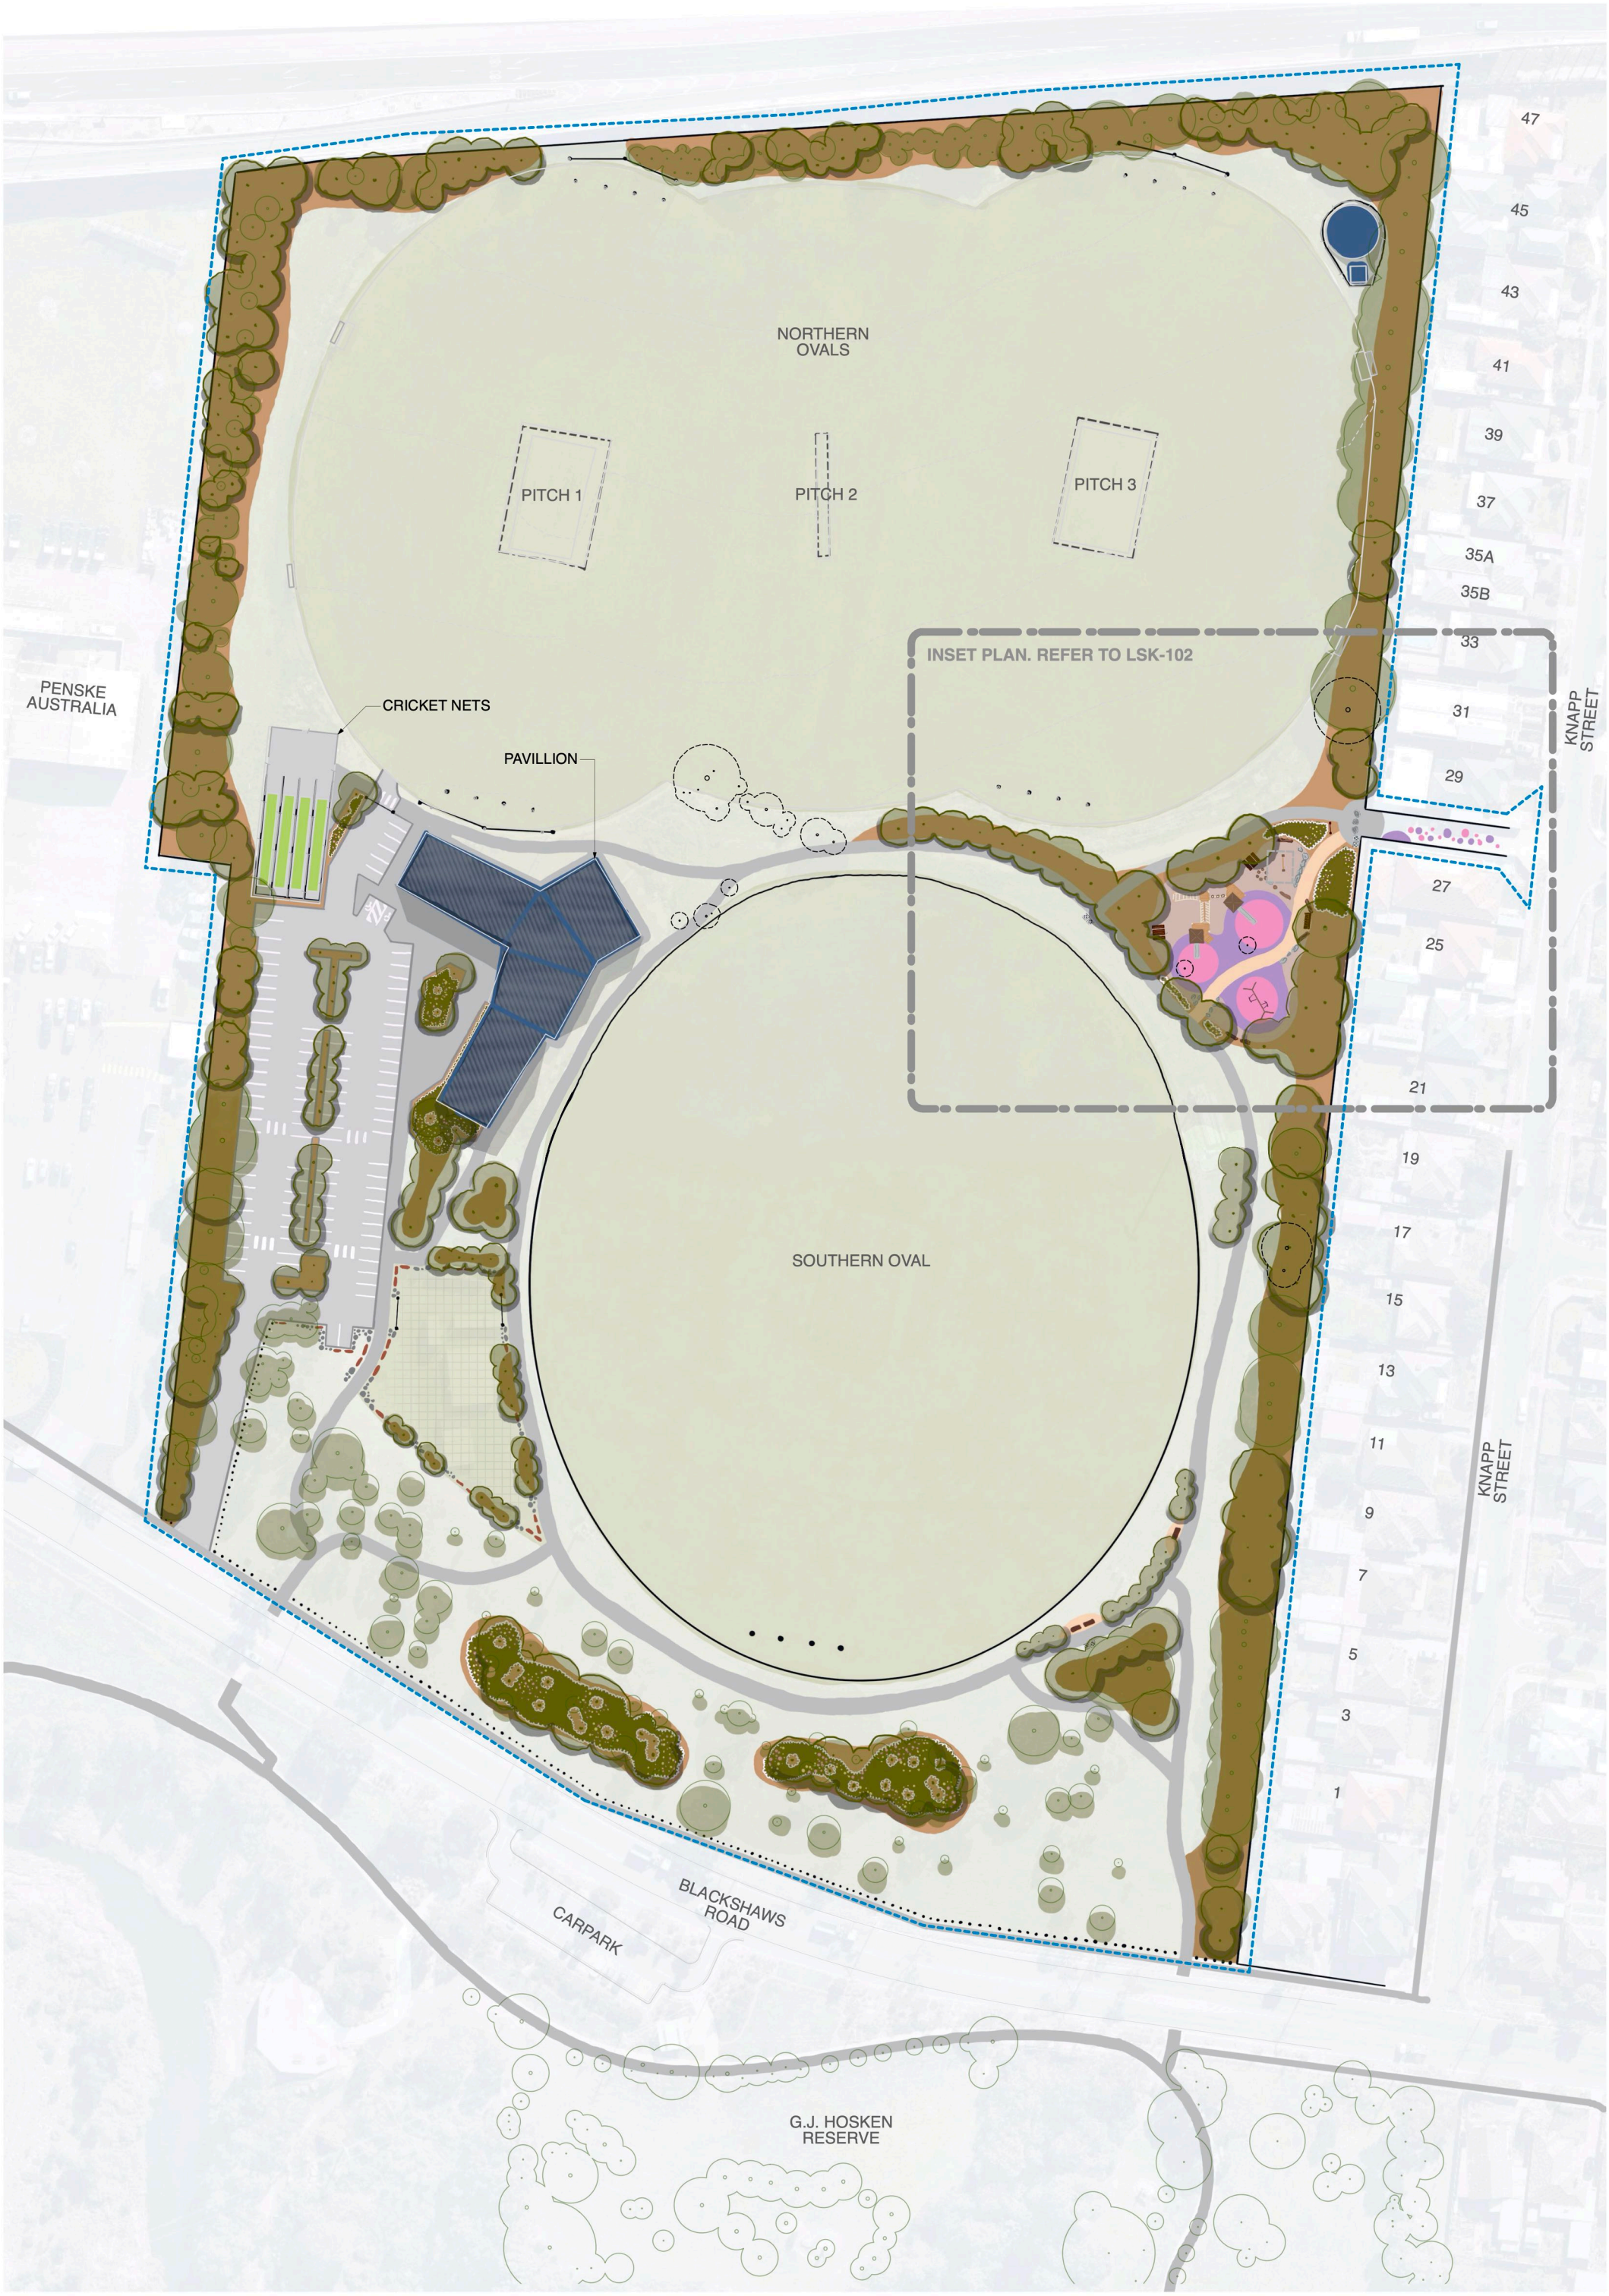
NORTHERN OVALS
PITCH 1
PITCH 2
PITCH 3
INSET PLAN. REFER TO LSK-102
PENSKE AUSTRALIA
CRICKET NETS
PAVILLION
SOUTHERN OVAL
KNAPP STREET
KNAPP STREET
BLACKSHAWS ROAD
CARPARK
G.J. HOSKEN RESERVE
47
45
43
41
39
37
35A
35B
33
31
29
27
25
21
19
17
15
13
11
9
7
5
3
1
0
10
20
30
40
50 M

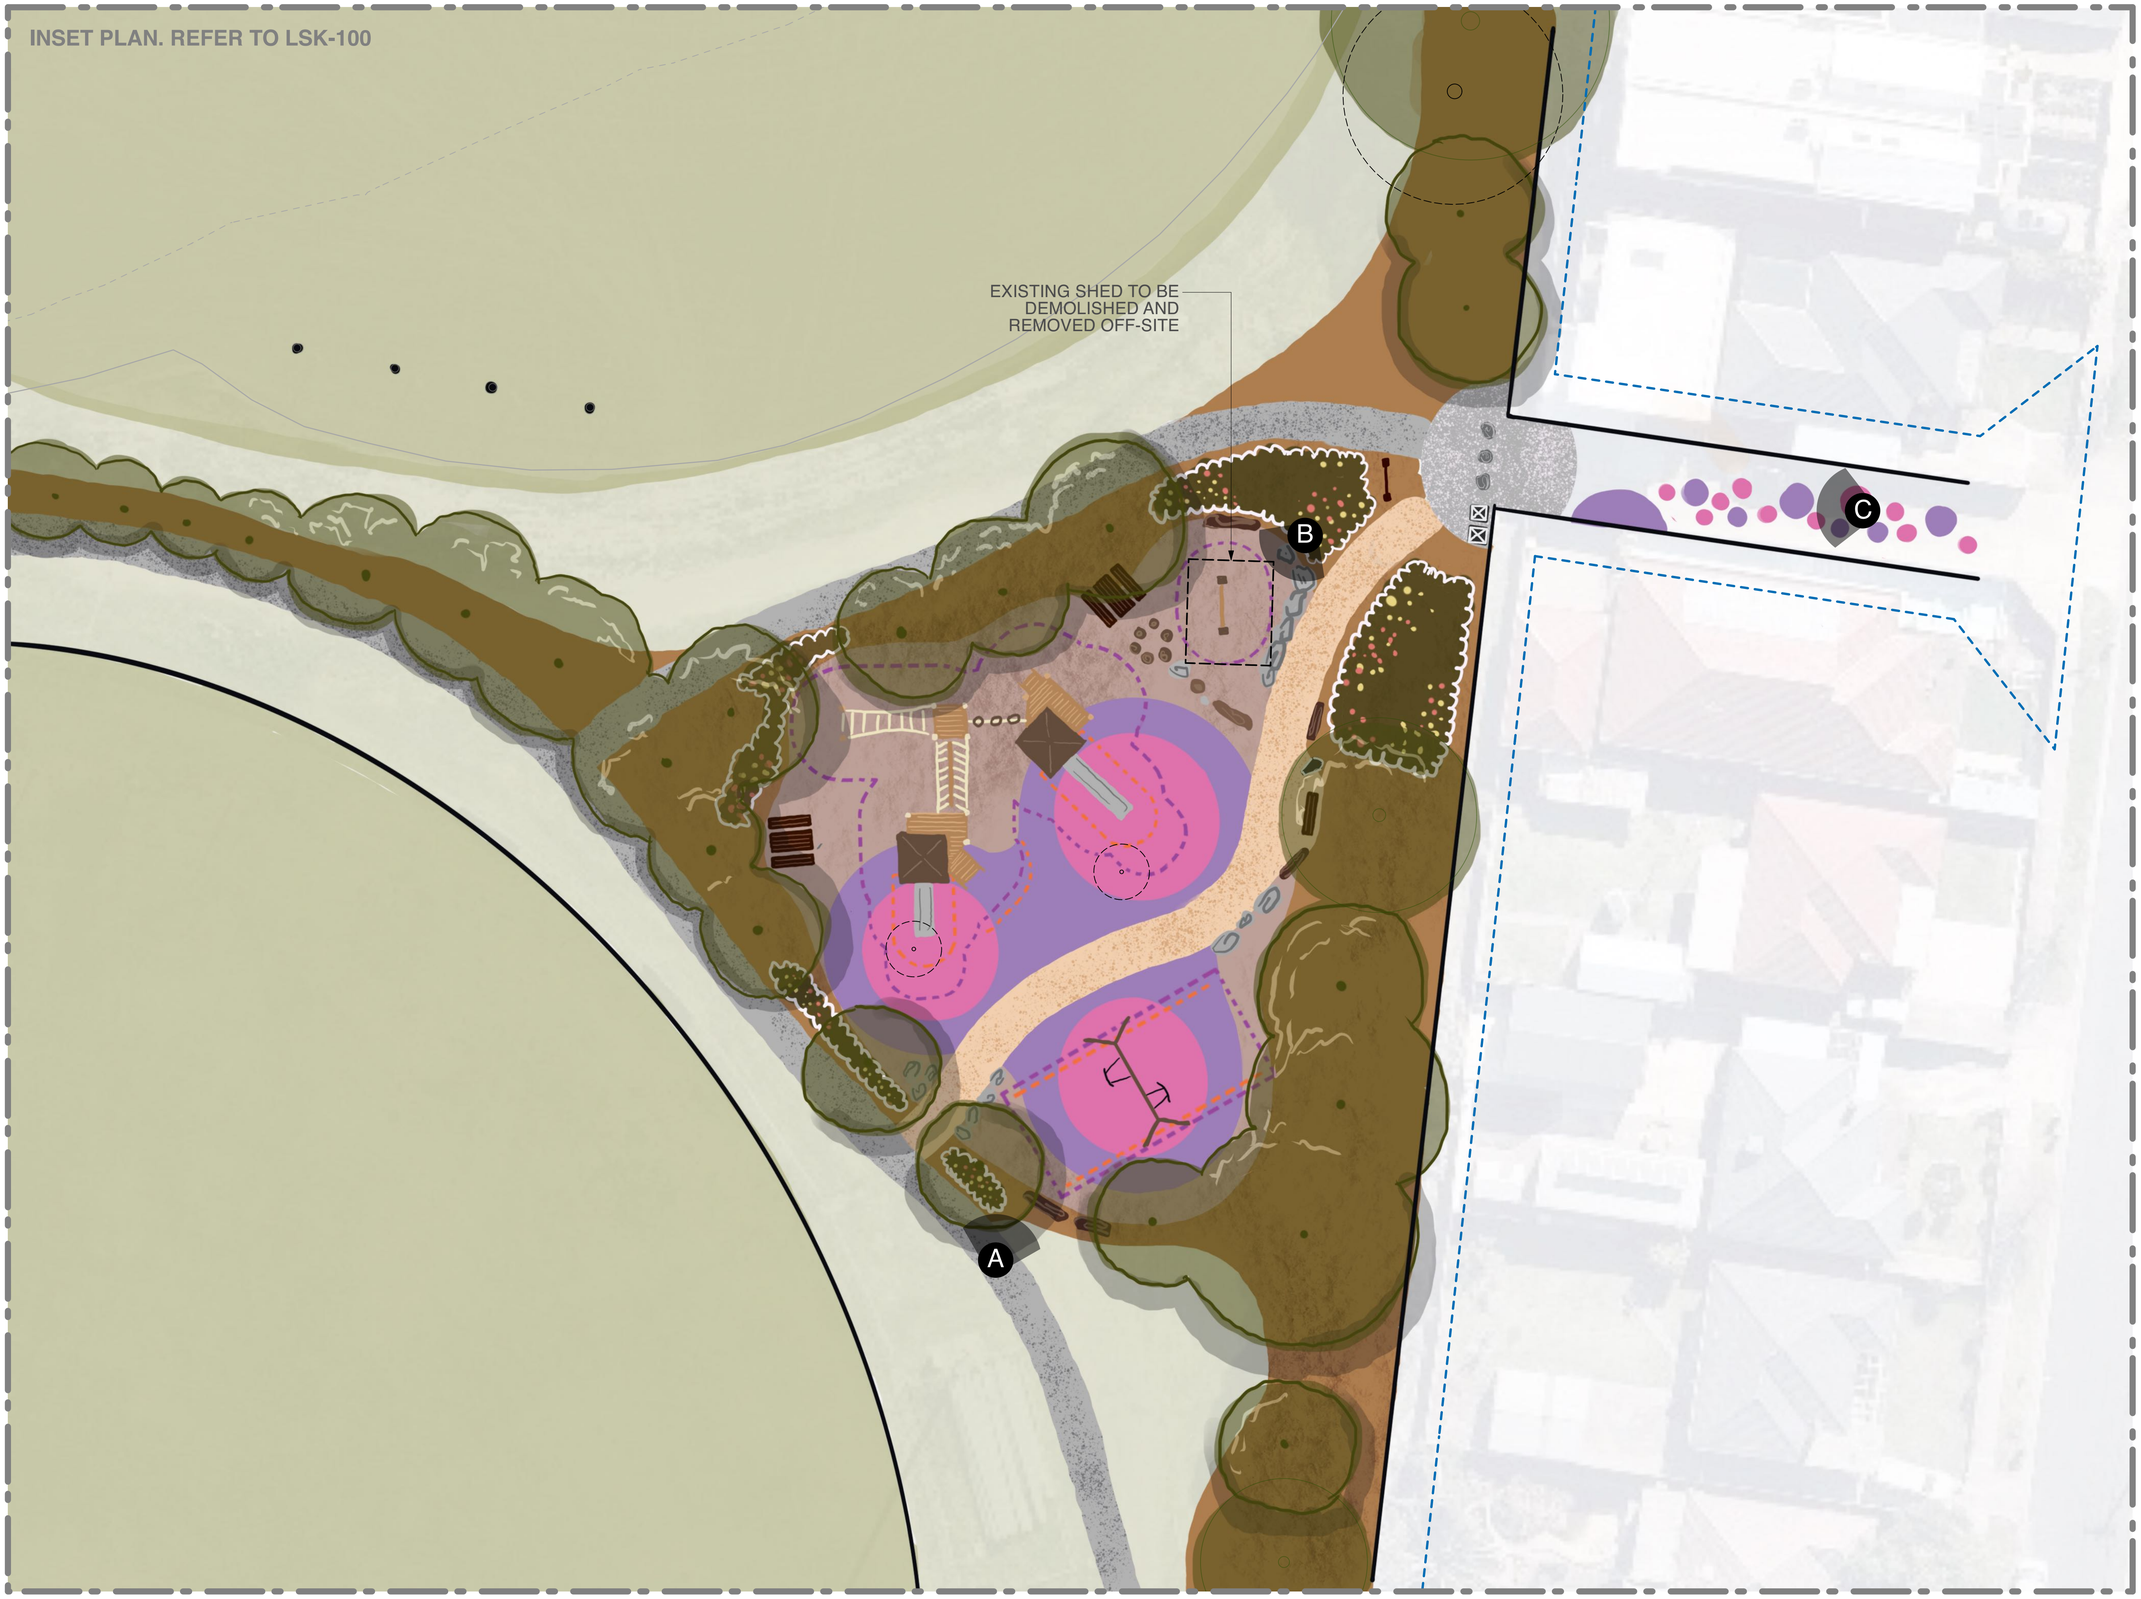

LEGEND

STUDY AREA
W.L.J CROFTS RESERVE

EXISTING

TREES
TO BE RETAINED AND PROTECTED

GRASS / LAWN

SPORTS FIELDS

FENCE

PROPOSED

TREE

CONCRETE PAVING
STANDARD GREY

CONCRETE PAVING
EXPOSED AGGREGATE

LOCAL TOPPINGS

RUBBER SOFTFALL

TIMBER PLAYGROUND MULCH

LOW UNDERSTORY PLANTING

TIMBER GARDEN MULCH

COLOURED SUFRACE TREATMENT

BOULDERS & LOGS
LOCALLY & SUSTAINABLY SOURCED

PARK SEAT

PICNIC SETTING

RUBBISH & RECYCLING BINS

DRINKING FOUNTAIN

KEY

ILLUSTRATION VIEW

LOCATION PLAN

0 10 20 M

POLLEN

Pollen Studio Pty Ltd - Landscape Architects
BRUNSWICK - Siteworks
Studio 1 I Level 1 I 33 Saxon Street VIC 3056
03 9329 7548 I pollen@pollenstudio.com.au
pollenstudio.com.au I ABN 45 494 020 124

HOBSONS BAY CITY COUNCIL

PROJECT
LANDSCAPE AND OPEN SPACE DEVELOPMENT PLAN
Capital Works

CLIENT
Hobsons Bay City Council
115 Civic Parade,
Altona, VIC 3018

CLIENT REFERENCE
PO173834-001

JOB NUMBER
210802

PHASE
Draft Concept Plans & Options

DRAWING TITLE
Concept Plan - Playspace

REV.	COMMENT	DATE
A	DRAFT CONCEPT PLAN (PLAYSPACE)	09.11.2021
B	DRAFT CONCEPT PLAN & OPTIONS	17.11.2021

DRAWN **MM** CHECK **FH/BB**

SCALE
1:200 @ A1 I 1:400 @ A3

SHEET
4 of 7

DRAWING NO.
LSK-102

NORTH

ISSUE
1

POLLEN

Pollen Studio Pty Ltd - Landscape Architects
BRUNSWICK - Siteworks
Studio 1 I Level 1 I 33 Saxon Street VIC 3056
03 9329 7548 I pollen@pollenstudio.com.au
pollenstudio.com.au I ABN 45 494 020 124

HOBSONS BAY CITY COUNCIL

PROJECT
LANDSCAPE AND OPEN SPACE DEVELOPMENT PLAN
Capital Works

CLIENT
Hobsons Bay City Council
115 Civic Parade,
Altona, VIC 3018

CLIENT REFERENCE
PO173834-001

JOB NUMBER
210802

PHASE
Draft Concept Plans & Options

DRAWING TITLE
Illustration A

REV.	COMMENT	DATE
A	DRAFT CONCEPT PLANS & OPTIONS	17.11.2021

DRAWN **OB** CHECK **FH/BB**

SCALE
-

SHEET
5 of 7

DRAWING NO.
LSK-200

NORTH

ISSUE
1

POLLEN

Pollen Studio Pty Ltd - Landscape Architects
BRUNSWICK - Siteworks
Studio 1 I Level 1 I 33 Saxon Street VIC 3056
03 9329 7548 I pollen@pollenstudio.com.au
pollenstudio.com.au I ABN 45 494 020 124

HOBSONS BAY CITY COUNCIL

PROJECT
LANDSCAPE AND OPEN SPACE DEVELOPMENT PLAN
Capital Works

CLIENT
Hobsons Bay City Council
115 Civic Parade,
Altona, VIC 3018

CLIENT REFERENCE
PO173834-001

JOB NUMBER
210802

PHASE
Draft Concept Plans & Options

DRAWING TITLE
Illustration B

REV.	COMMENT	DATE
A	DRAFT CONCEPT PLANS & OPTIONS	17.11.2021

DRAWN **OB** CHECK **FH/BB**

SCALE
-

SHEET
6 of 7

DRAWING NO.
LSK-201

NORTH

ISSUE
1

POLLEN

Pollen Studio Pty Ltd - Landscape Architects
BRUNSWICK - Siteworks
Studio 1 I Level 1 I 33 Saxon Street VIC 3056
03 9329 7548 I pollen@pollenstudio.com.au
pollenstudio.com.au I ABN 45 494 020 124

HOBSONS BAY CITY COUNCIL

PROJECT
LANDSCAPE AND OPEN SPACE DEVELOPMENT PLAN
Capital Works

CLIENT
Hobsons Bay City Council
115 Civic Parade,
Altona, VIC 3018

CLIENT REFERENCE
PO173834-001

JOB NUMBER
210802

PHASE
Draft Concept Plans & Options

DRAWING TITLE
Illustration C

REV.	COMMENT	DATE
A	DRAFT CONCEPT PLANS & OPTIONS	17.11.2021

DRAWN **OB** CHECK **FH/BB**

SCALE
-

SHEET
7 of 7

DRAWING NO.
LSK-202

NORTH

ISSUE
1